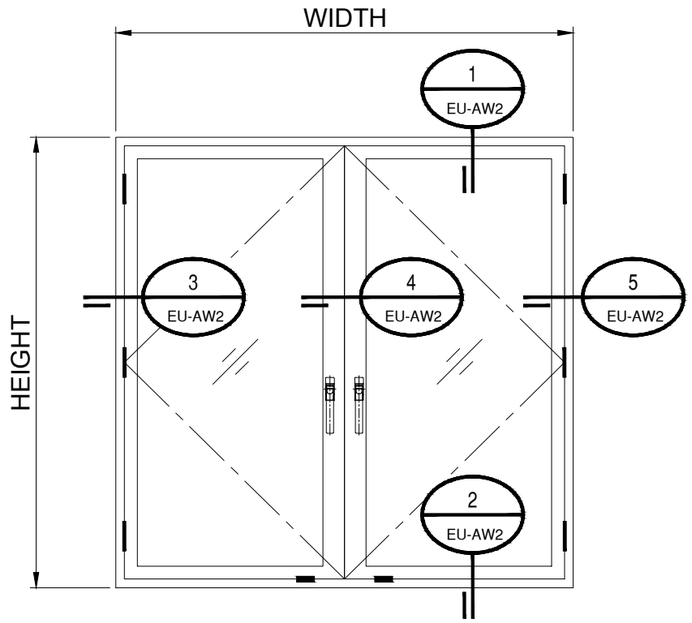

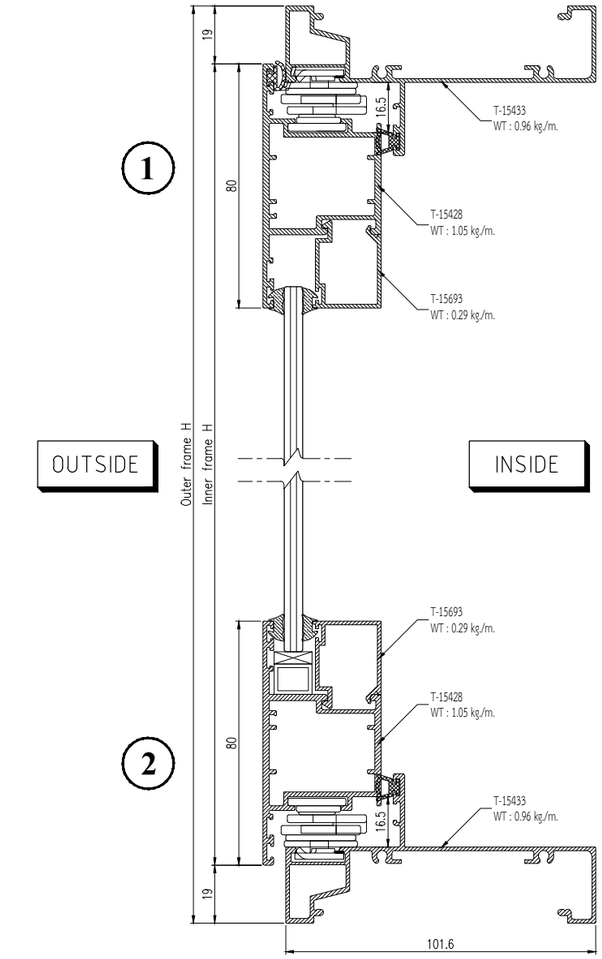

VERTICAL SECTION DETAIL
Scale 1:2

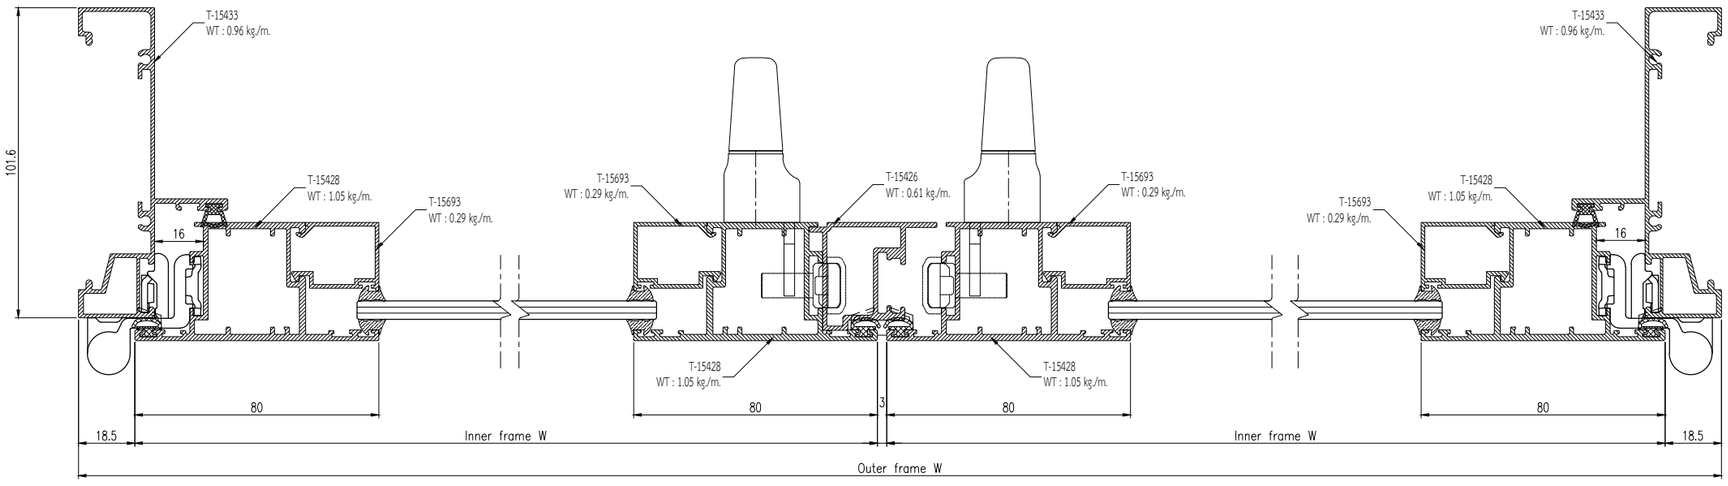

HORIZONTAL SECTION DETAIL
Scale 1:2

THARATHONG METAL CO.,LTD
199,199/1,199/2 Moo 13
T.Bangpasri A.Banglen
Nakornpathom 73130 Tel. (034)
301-311, Fax. (034) 301-312
www.tharathongmetal.com

GENERAL NOTES:

REV	DESCRIPTION	DATE	DRAWN

Owner:

Architect:

Civil & Structural Engineer:

Mechanical & Electrical Engineer:

Quantity Surveyor :

Landscape Consultant :

Main Contractor:

Sub Contractor:

PROJECT NAME:

DRAWING TITLE:
DOUBLE SWING OPENABLE WINDOW
EURO 2 SIDE ELEVATION

DESIGNED:	CHECKED:	
Ton	Tuang	
DRAWN: Ton	APPROVED: Karoon	
DATE: 17/08/2560	SCALE: NTS.	
DRAWING TITLE: EU-AW2	DWG. Page. 008	REV NO: -

[DATE: E:\EU for send out\EU for send out.dwg] [PSpace Layout: Layout1] [Username = WSurat.Som] [02/09/18 - 11:37 AM]

แบบผลิตภัณฑ์นี้ได้รับจดสิทธิบัตรการออกแบบผลิตภัณฑ์แล้ว ผู้ใดทำซ้ำหรือเลียนแบบโดยไม่ได้รับอนุญาตถือว่ามีความผิด